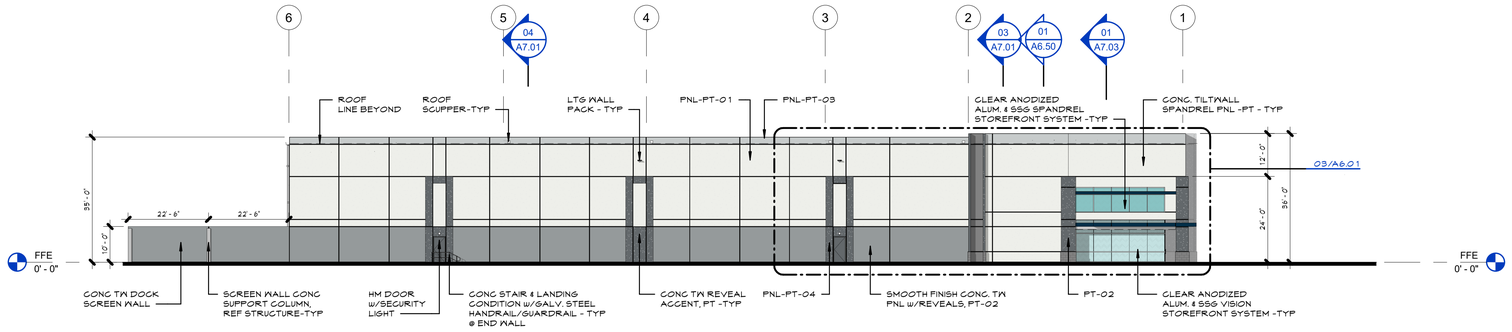

04 OVERALL ELEVATION - NORTH

SCALE: 1" = 20'-0"

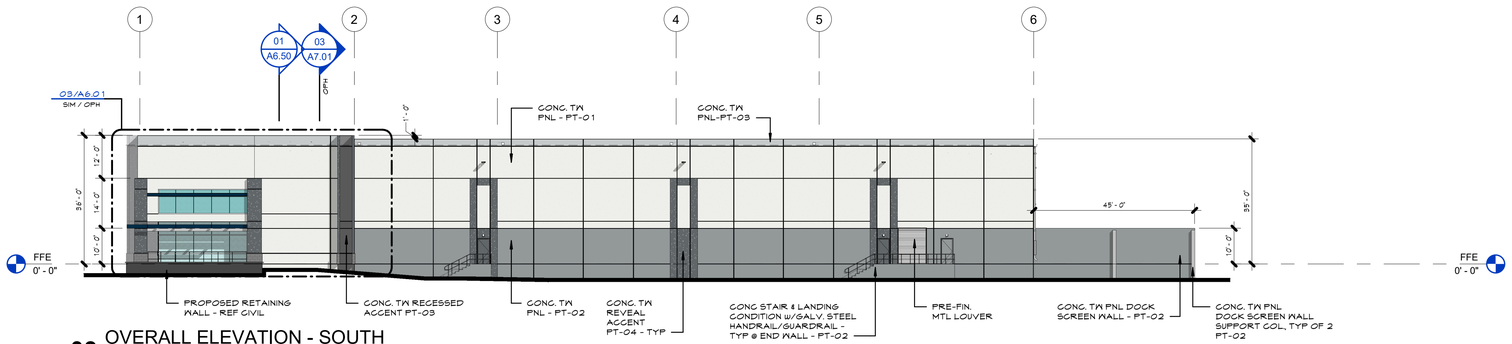

03 OVERALL ELEVATION - SOUTH

SCALE: 1" = 20'-0"

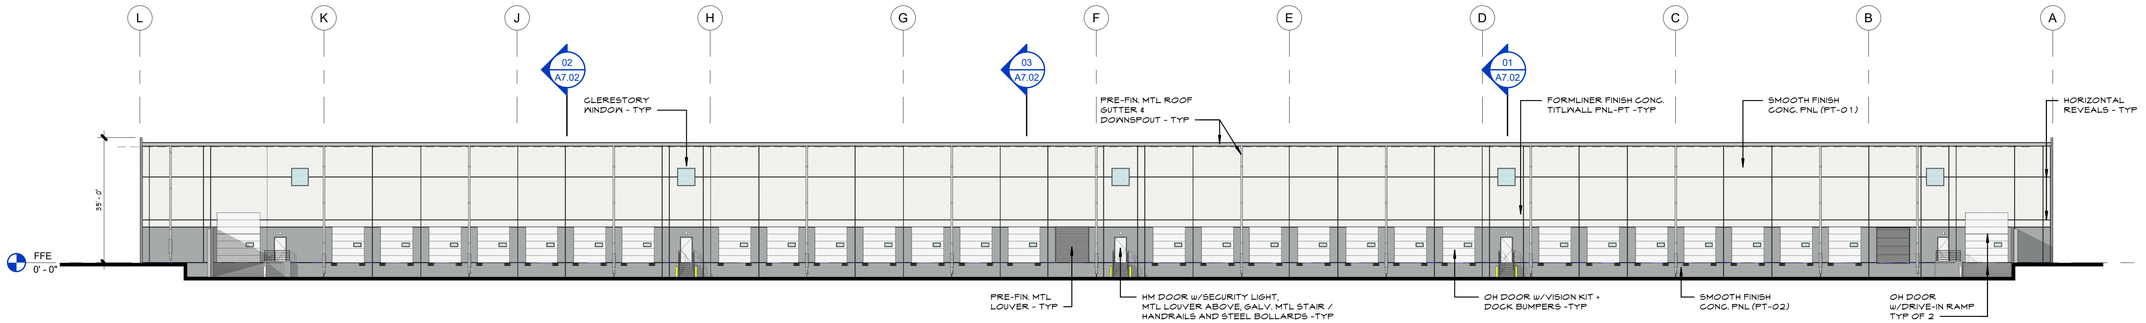

02 OVERALL ELEVATION - EAST

SCALE: 1" = 20'-0"

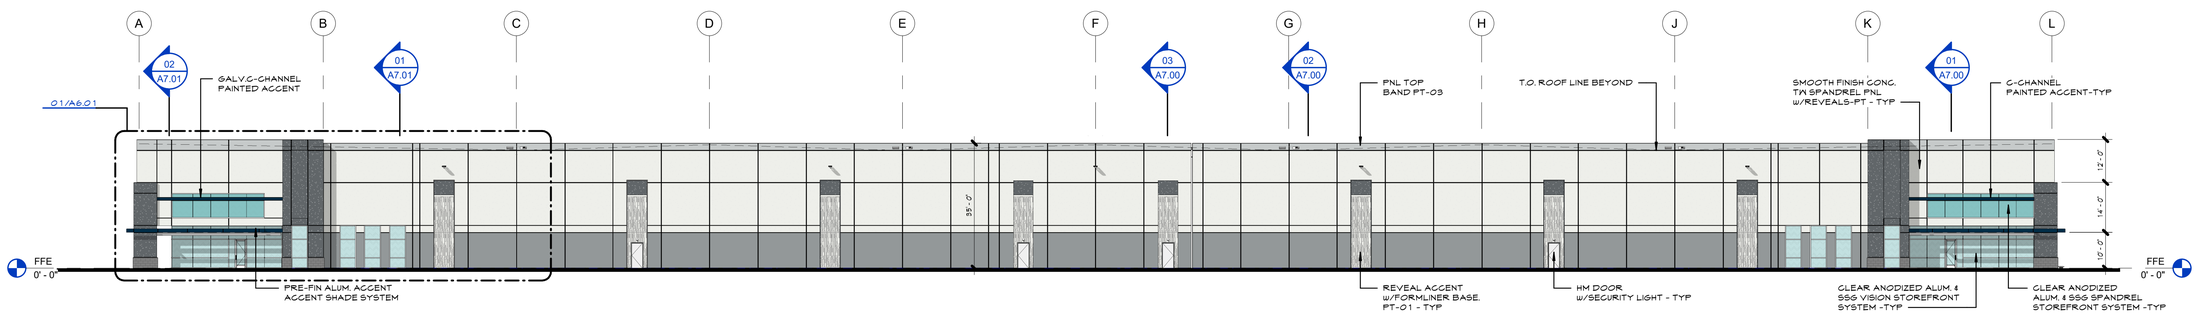

01 OVERALL ELEVATION - WEST

SCALE: 1" = 20'-0"

MATERIALS LEGEND

- AL-01 - ALUMINUM STOREFRONT
- MTL-01 - PREFIN. ALUM. CANOPY (PANTONE 296 C)
- PT-01 - FIELD PAINT (SW 7006 EXTRA WHITE)
- PT-02 - AGCENT PAINT - (SW 9162 AFRICAN GRAY)
- PT-03 - AGCENT PAINT - (SW 7071 GRAY SCREEN)
- PT-04 - AGCENT PAINT - (SW 7075 WEB GRAY)
- GL-01 - GLAZING - VISION TINTED
- GL-02 - GLAZING - SPANDREL

ISSUE FOR:
VISUALIZATION

REVISIONS:
PRICING ADDENDUM 04.10.2024

SOUTHLAKE MUSTANG - B1

SOUTHLAKE, TEXAS

CONSTELLATION SOUTHLAKE

1711 MUSTANG COURT

constellation real estate partners

MEINHARDT & ASSOCIATES ARCHITECTS, P.L.L.C
15643 DALLAS PARKWAY
SUITE 630
DALLAS TEXAS 75254
972 980-8080

NOT FOR REGULATORY APPROVAL, PERMITTING, OR CONSTRUCTION

PROJECT NO: 23303.001
DATE: 05.03.24
DRAWN BY: DBC
CHECKED BY: DDM
SHEET: OVERALL BUILDING ELEVATIONS

A6.00

5/3/2024 2:51:08 PM Autodesk Docs://23303 - Constellation REP_Southlake-Magellan/Constellation REP_AR_SOUTHLAKE-1_V22.rvt

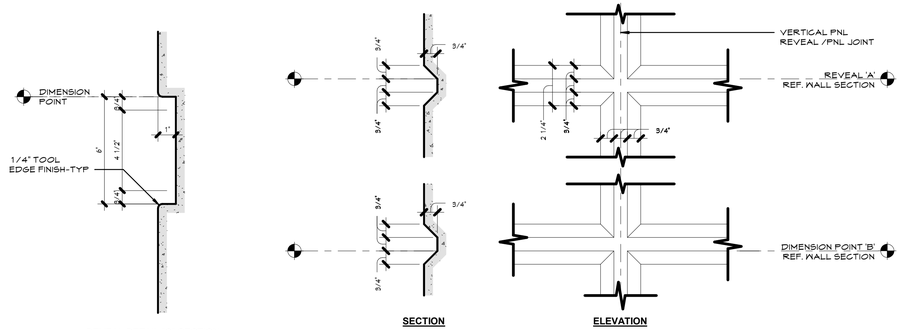

REVEAL DETAIL "C" SECTION

SECTION

ELEVATION

MATERIALS LEGEND

- AL-01 - ALUMINUM STOREFRONT
- MTL-01 - PREFIN. ALUM. CANOPY (PANTONE 296 C)
- PT-01 - FIELD PAINT (SW 7006 EXTRA WHITE)
- PT-02 - ACCENT PAINT - (SW 9162 AFRICAN GRAY)
- PT-03 - ACCENT PAINT - (SW 7071 GRAY SCREEN)
- PT-04 - ACCENT PAINT - (SW 7075 WEB GRAY)
- GL-01 - GLAZING - VISION TINTED
- GL-02 - GLAZING - SPANDREL

REVEAL DETAIL FOR REFERENCE

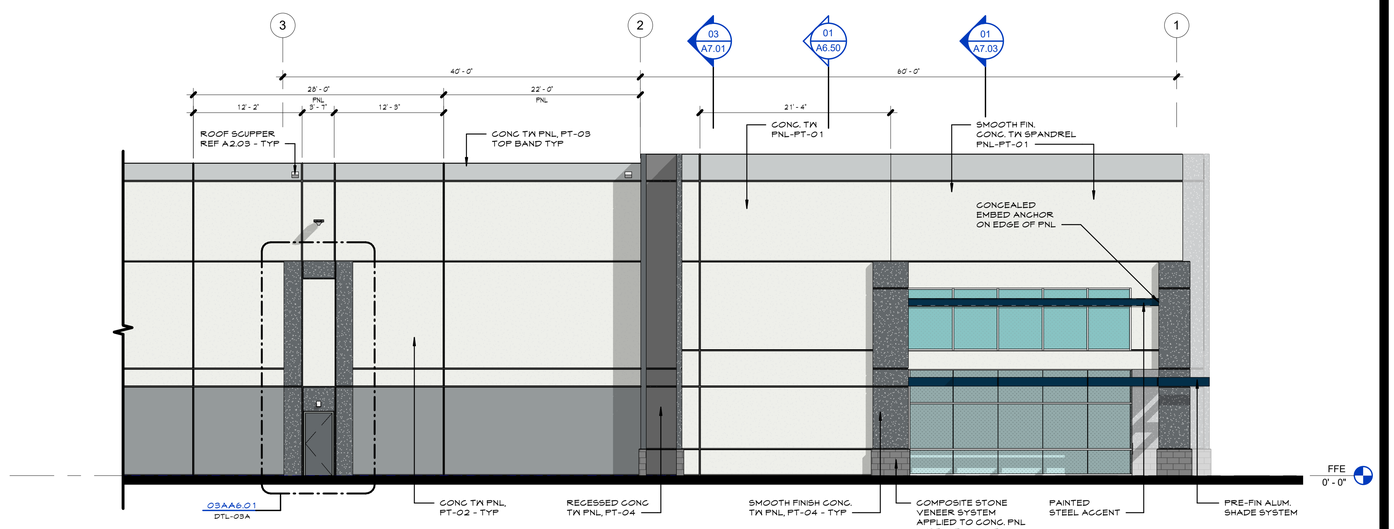

03 OVERALL ELEVATION - NORTH

SCALE: 1/8" = 1'-0"

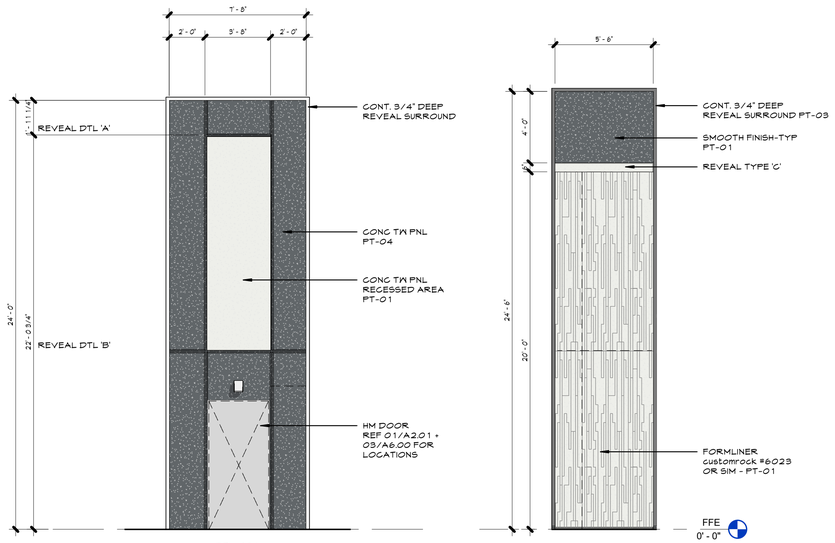

03A ENLARGED PANEL REAVEAL DETAIL

SCALE: 1/4" = 1'-0"

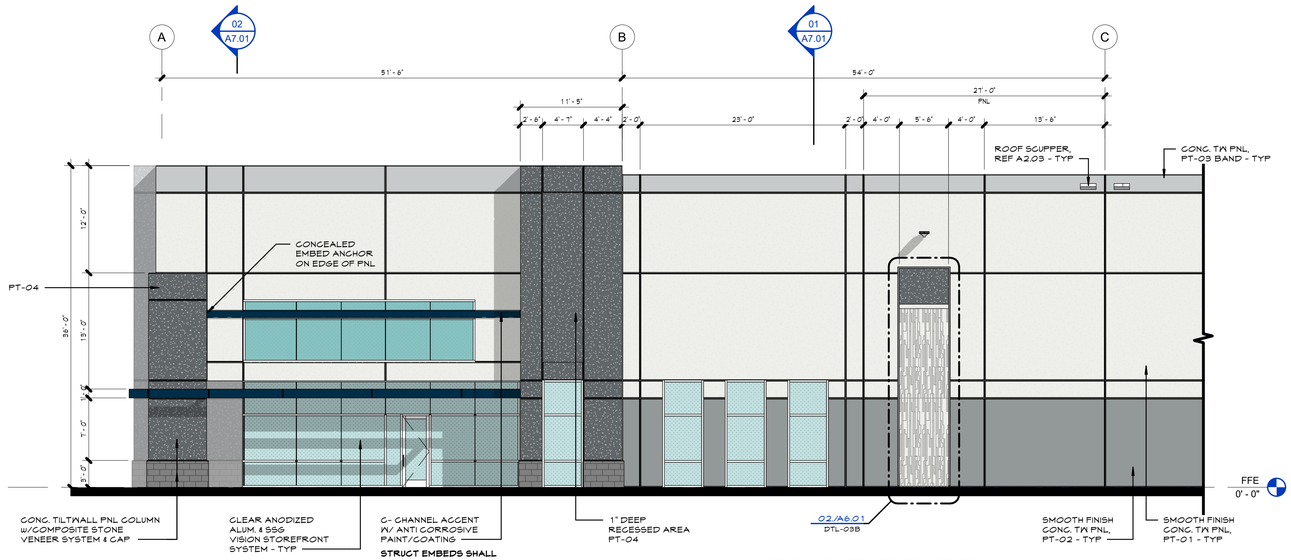

01 ENLARGED ELEVATION

SCALE: 1/8" = 1'-0"

ISSUE FOR:
VISUALIZATION

REVISIONS:

CONSTELLATION SOUTHLAKE MUSTANG - B1

1711 MUSTANG COURT

SOUTHLAKE, TEXAS

constellation real estate partners

MEINHARDT & ASSOCIATES ARCHITECTS, P.L.L.C
14143 DALLAS PARKWAY
SUITE 930
DALLAS TEXAS 75254
972 980-8080

NOT FOR REGULATORY APPROVAL, PERMITTING, OR CONSTRUCTION

PROJECT NO: 23303.001
DATE: 05.03.24
DRAWN BY: DBC
CHECKED BY: DDM
SHEET: ENLARGED ELEVATIONS

A6.01

5/3/2024 2:51:11 PM Autodesk Docs://23303 - Constellation REP_Southlake-Magellan/Constellation REP_AR_SOUTHLAKE-1_V22.rvt